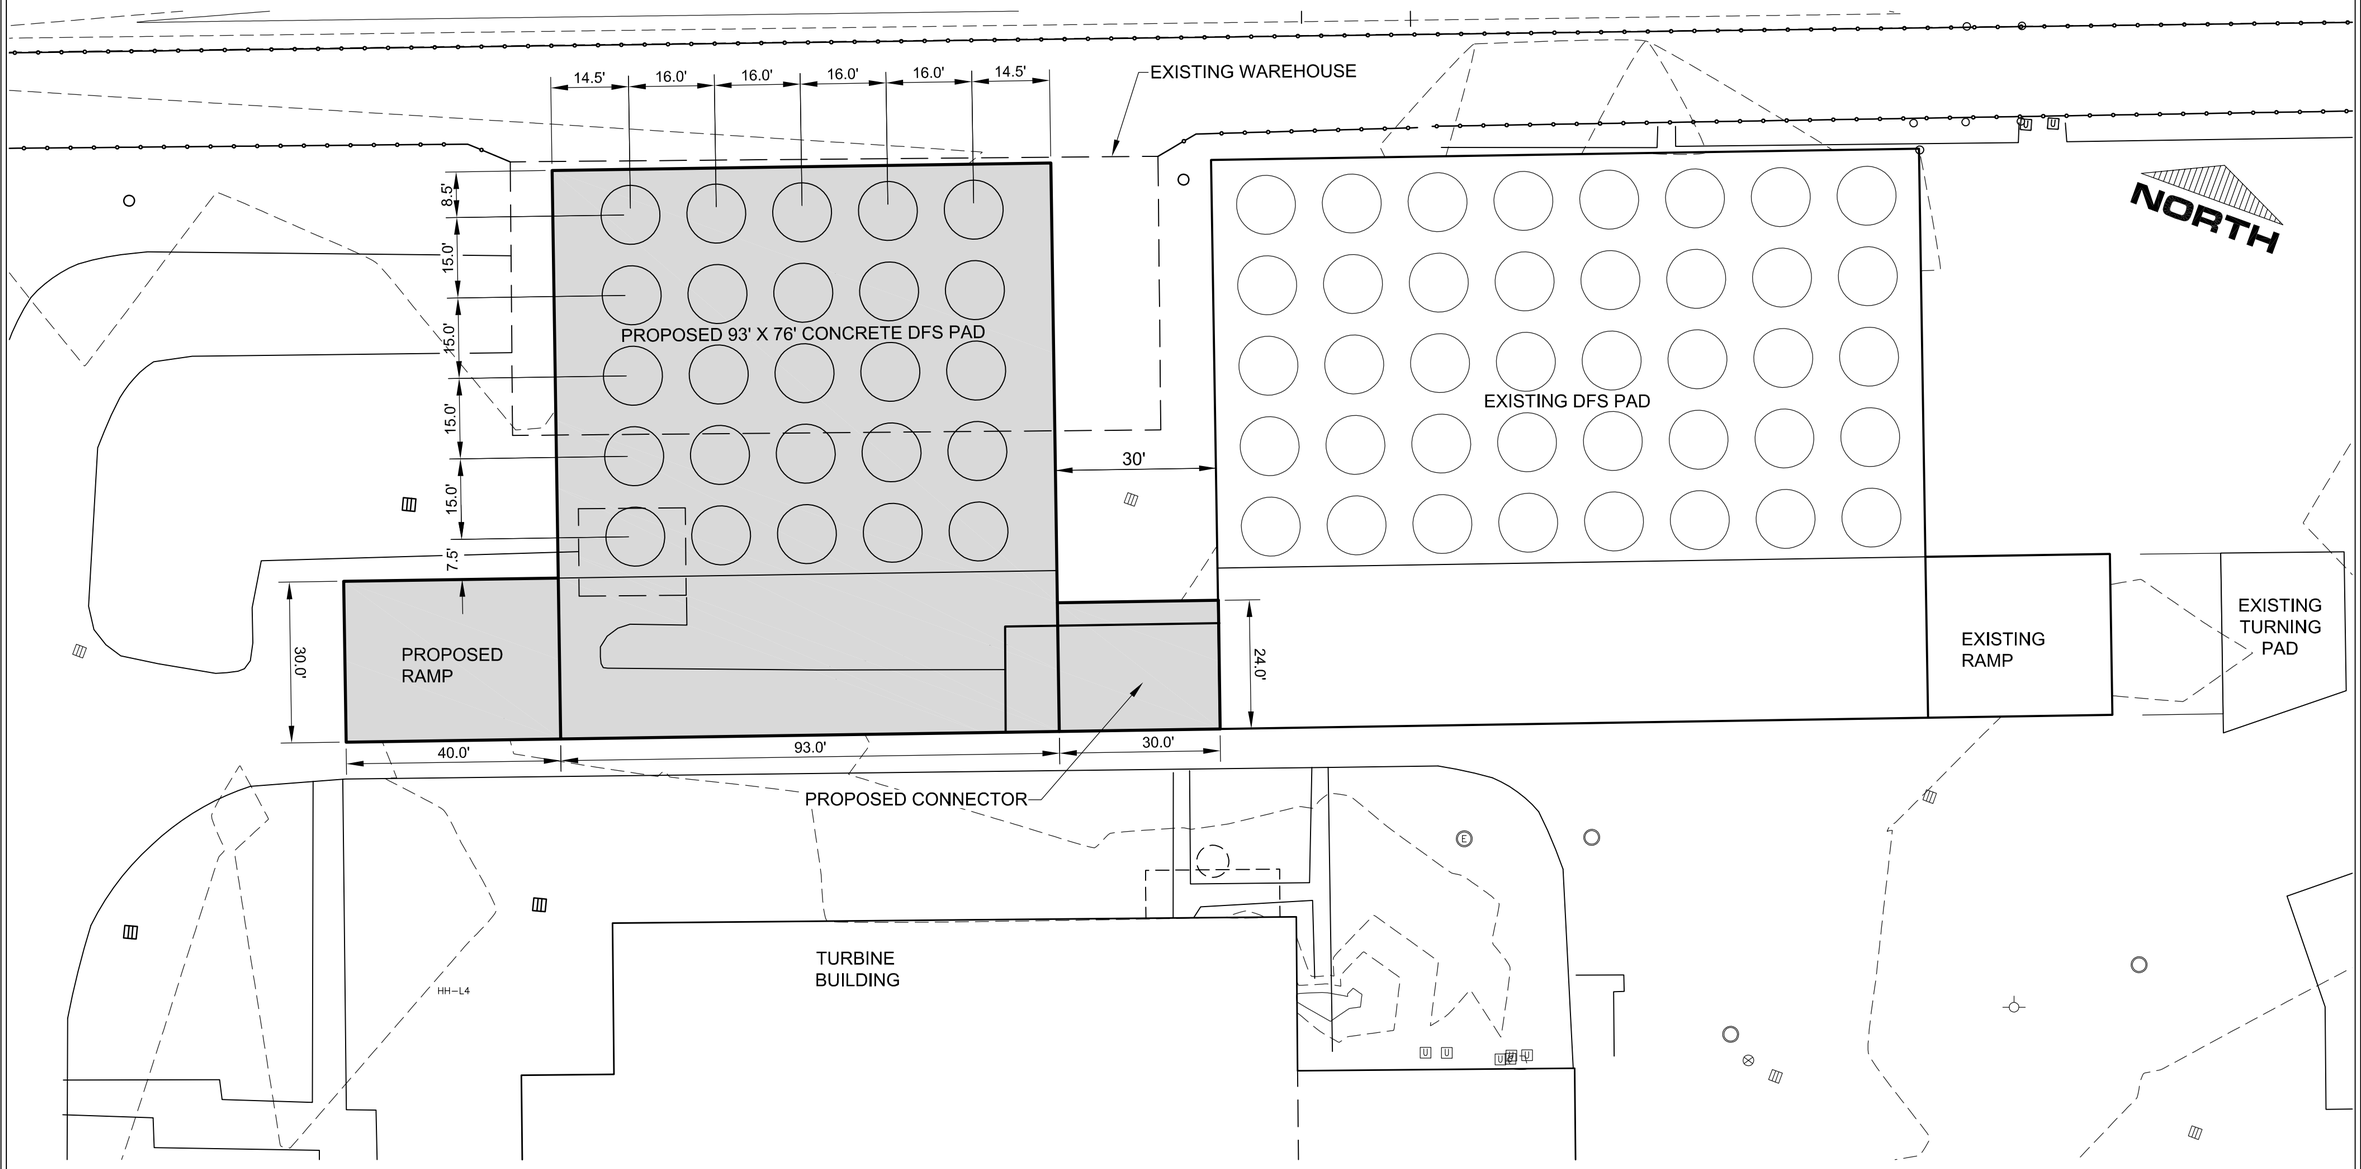

GRAPHIC SCALE

20 0 10 20 40 80

(IN FEET)
1 inch = 20 ft.

REVISION 2 2/20/14
REVISION 1 11/4/13

Dwg name: P:\Project\B4000-24 Entergy - Dry Fuel Storage Pad\Dwg\Design\B4000-24-01 Option 1B.dwg Apr 29, 2014 - 4:02am

PROPOSED DFS PAD
ENTERGY VERMONT YANKEE LLC
VERMONT, VERMONT

SVE Associates
Engineering Surveying Landscape Architecture Planning
P.O.Box 1818, Brattleboro, VT 05302-1818 Phone (802) 257-0561 Fax (802) 257-0721
website: www.sveassoc.com

© 2013

DATE PLAN: 10/30/13
DATE SURVEY: N/A
DRAWN BY: TJS
CHECKED BY: JEG
SCALE: 1"=20'
PROJ. NO. B4000-24
CAD FILE NO. B4000-24-01